Date Data	Drawn Rys.	App'd Zatw.	Revision Rewizja	No. Nr.	Mark Oznacz.

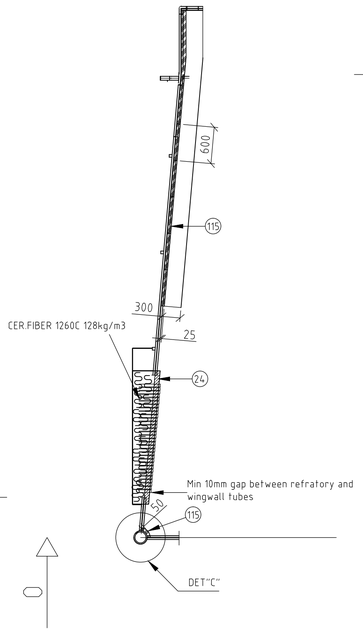

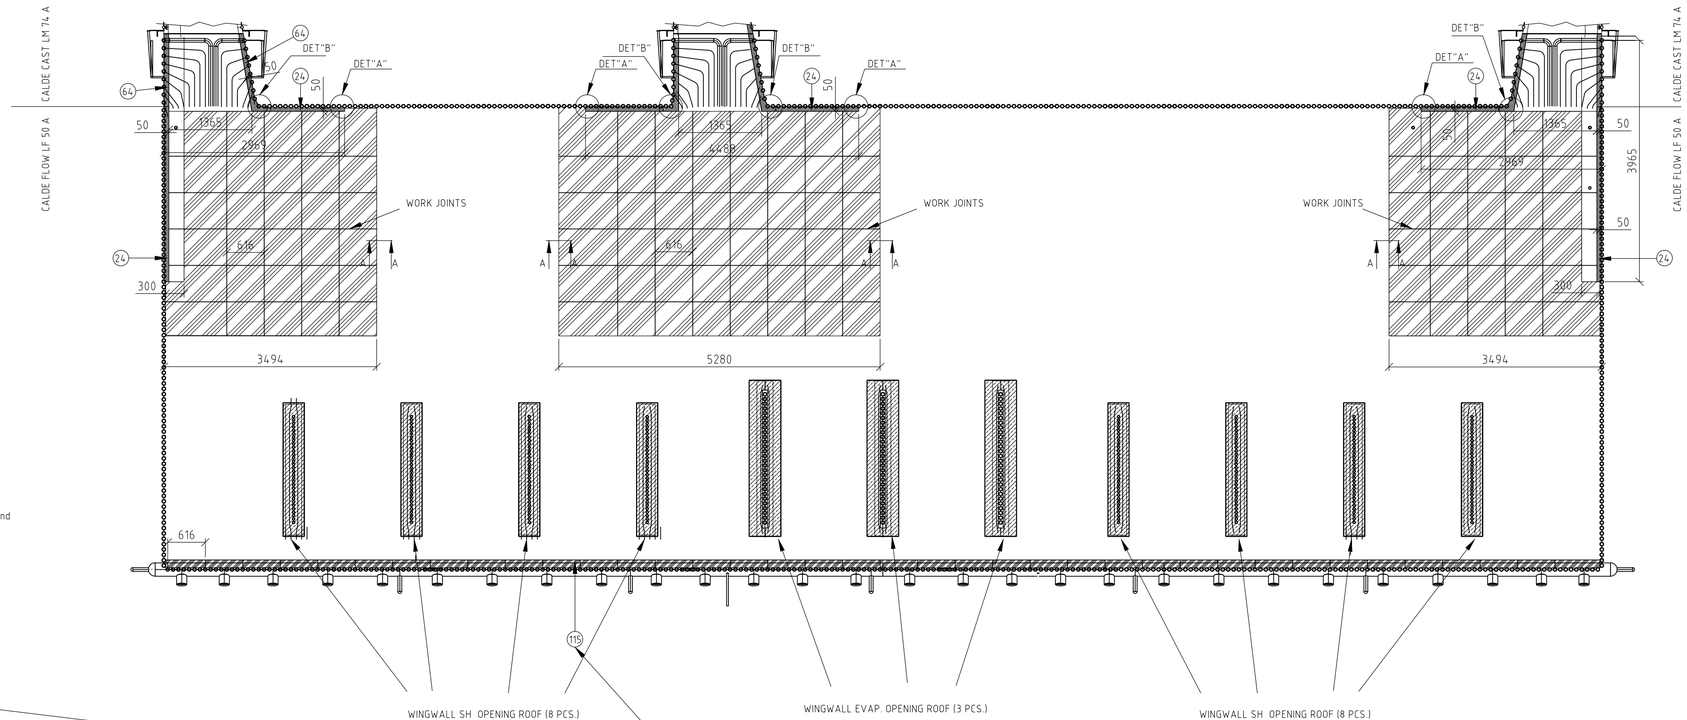

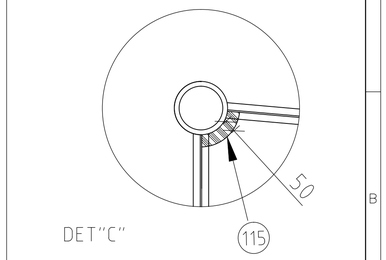

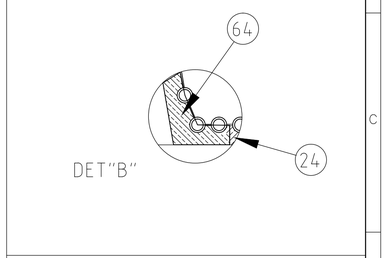

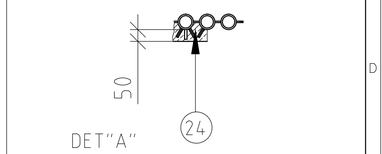

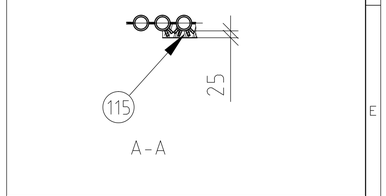

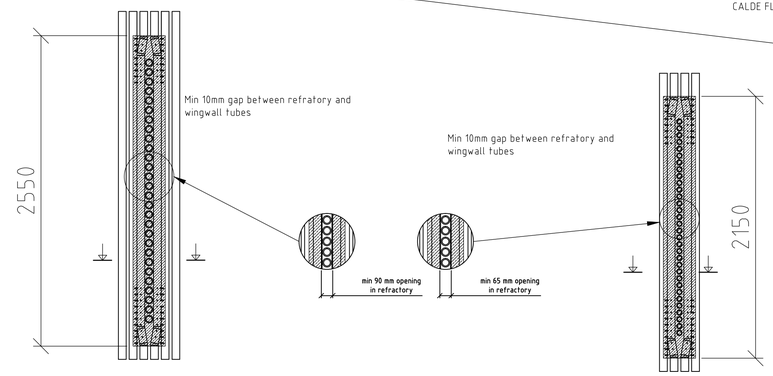

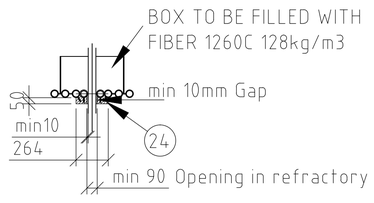

WINGWALL EVAP. OPENING ROOF (3 PCS.)

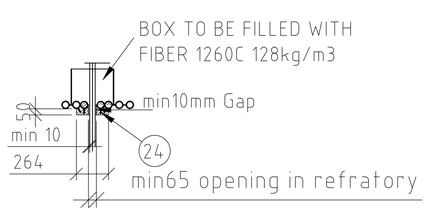

WINGWALL SH OPENING ROOF (8 PCS.)

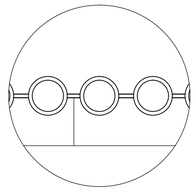

WORKJOINT "TYPICAL"

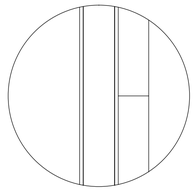

WORKJOINT "TYPICAL"

MAX WIDTH OF CASTED PANELS IS APPROX 2,4M
FINAL PLACEMENT OF WORKJOINTS TO BE DETERMINATED AT SITE

FINAL WERSJA FINALNA

EXP.JOINT BETWEEN FURNACE-SEPARATOR SEE DWG 953-FWHBC++++-MTC5120

115				CALDE GUN LM 74 A
64				CALDE FLOW 74 A
24				CALDE FLOW LF 50 A

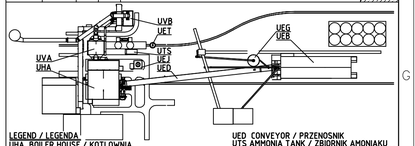

LEGEND / LEGENDA
UHA BOILER HOUSE / KOTLOWNIA
UVA ELECTRICAL PRECIPITATOR / ELEKTROFILTR
UVB ID-FAN ROOM / POMIESZCZENIE WENTYLATORA SPALIN
UEB A-BARN / MAGAZYN A
UED CONVEYOR / PRZENOSNIK
UTS AMMONIA TANK / ZBIORNIK AMONIAKU
UET FLYASH SILO / SILOS POPIOLU LOTNEGO
UEJ OIL TANK / ZBIORNIK OLEJU
UEG AGRO-SILO / ZBIORNIK BIOMASY

THIS DOCUMENT AND ANY INFORMATION HEREIN CONTAINED ARE THE PROPERTY OF FOSTER WHEELER CORPORATION. THE UNAUTHORIZED COPYING BY, USE BY, OR DISCLOSURE TO PERSONS WHO ARE NOT ENTITLED TO RECEIPT OF SUCH DISCLOSURE, OR DISCLOSURE TO PERSONS WHO ARE LIKELY TO MISUSE THIS DOCUMENT OR INFORMATION, IS PROHIBITED. ANY BREACH AGAINST THE ABOVE PROHIBITION IS LIABLE TO ENFORCEMENT, WITH DAMAGES PAYABLE TO THOSE AGGRIEVED AND OTHER REMEDIES AVAILABLE BY LAW OR EQUITY.

TEN DOKUMENT I INFORMACJE W NIM ZAWARTE SA WLASNOSCIA KORPORACJI FOSTER WHEELER. NIELEGALNE KOPIOWANIE, UZYTKOWANIE LUB UJAWNIANIE OSOBOM NIEUPRAWNIONYM LUB UJAWNIANIE OSOBOM, KTORE PRAWDOPODOBNIE NEWLASCIWIE ZASTOSUJA TEN DOKUMENT LUB INFORMACJE W NIM ZAWARTE JEST ZAKAZANE. ZLAMANIE POWYZSZYCH ZAKAZOW PODLEGA USTAWOWO WPLACIE KARNEGO ODSZKODOWANIA LUB NARAZA UZYTKOWNIKA NA ZASTOSOWANIE INNEGO SPOSOBU KARANIA PRZEWIDZIANEGO PRZEZ PRAWO I SPRAWIEDLIWOSC.

Client / Klient: GDF SUEZ

FOSTER WHEELER

Sub Contractor / Poddostawca: calderys REFRACTORY SOLUTIONS

Client / Klient	GDF SUEZ Energia Polska S.A.		
Project / Projekt	Polaniec Green Unit		
Main Assembly / Nazwa Projektu	CFB 158.3/135.1 kg/s, 127.5/19.5 bar, 535/535 °C		
Title / Tytul rys.	FURNACE ROOF incl ROOF BOXES		
Dwg. size / Wielkosc rys.	A1	Date / Data	Work No. / Nr pracy: Group No. / Nr grupy
Designed / Konstruował	Jörn	14.09.2011	Scale / Skala 1:50 1:12,5 · Weight / Ciezar kg
Sub. Checked / Podw. Sprawdził			Sub Contractor Dwg. No. / Nr rys. poddostawcy
Sub. Approved / Podw. Zatwierdził			
FW Checked / FW Sprawdził	SKN	14.11.2011	KKS Dwg. No. / Nr rys. Dwg. KKS
FW Approved / FW Zatwierdził	AOK	14.11.2011	953-FWHBC++++-MTC5112

PLOT DATE, TIME: 29.12.2011, 12:25